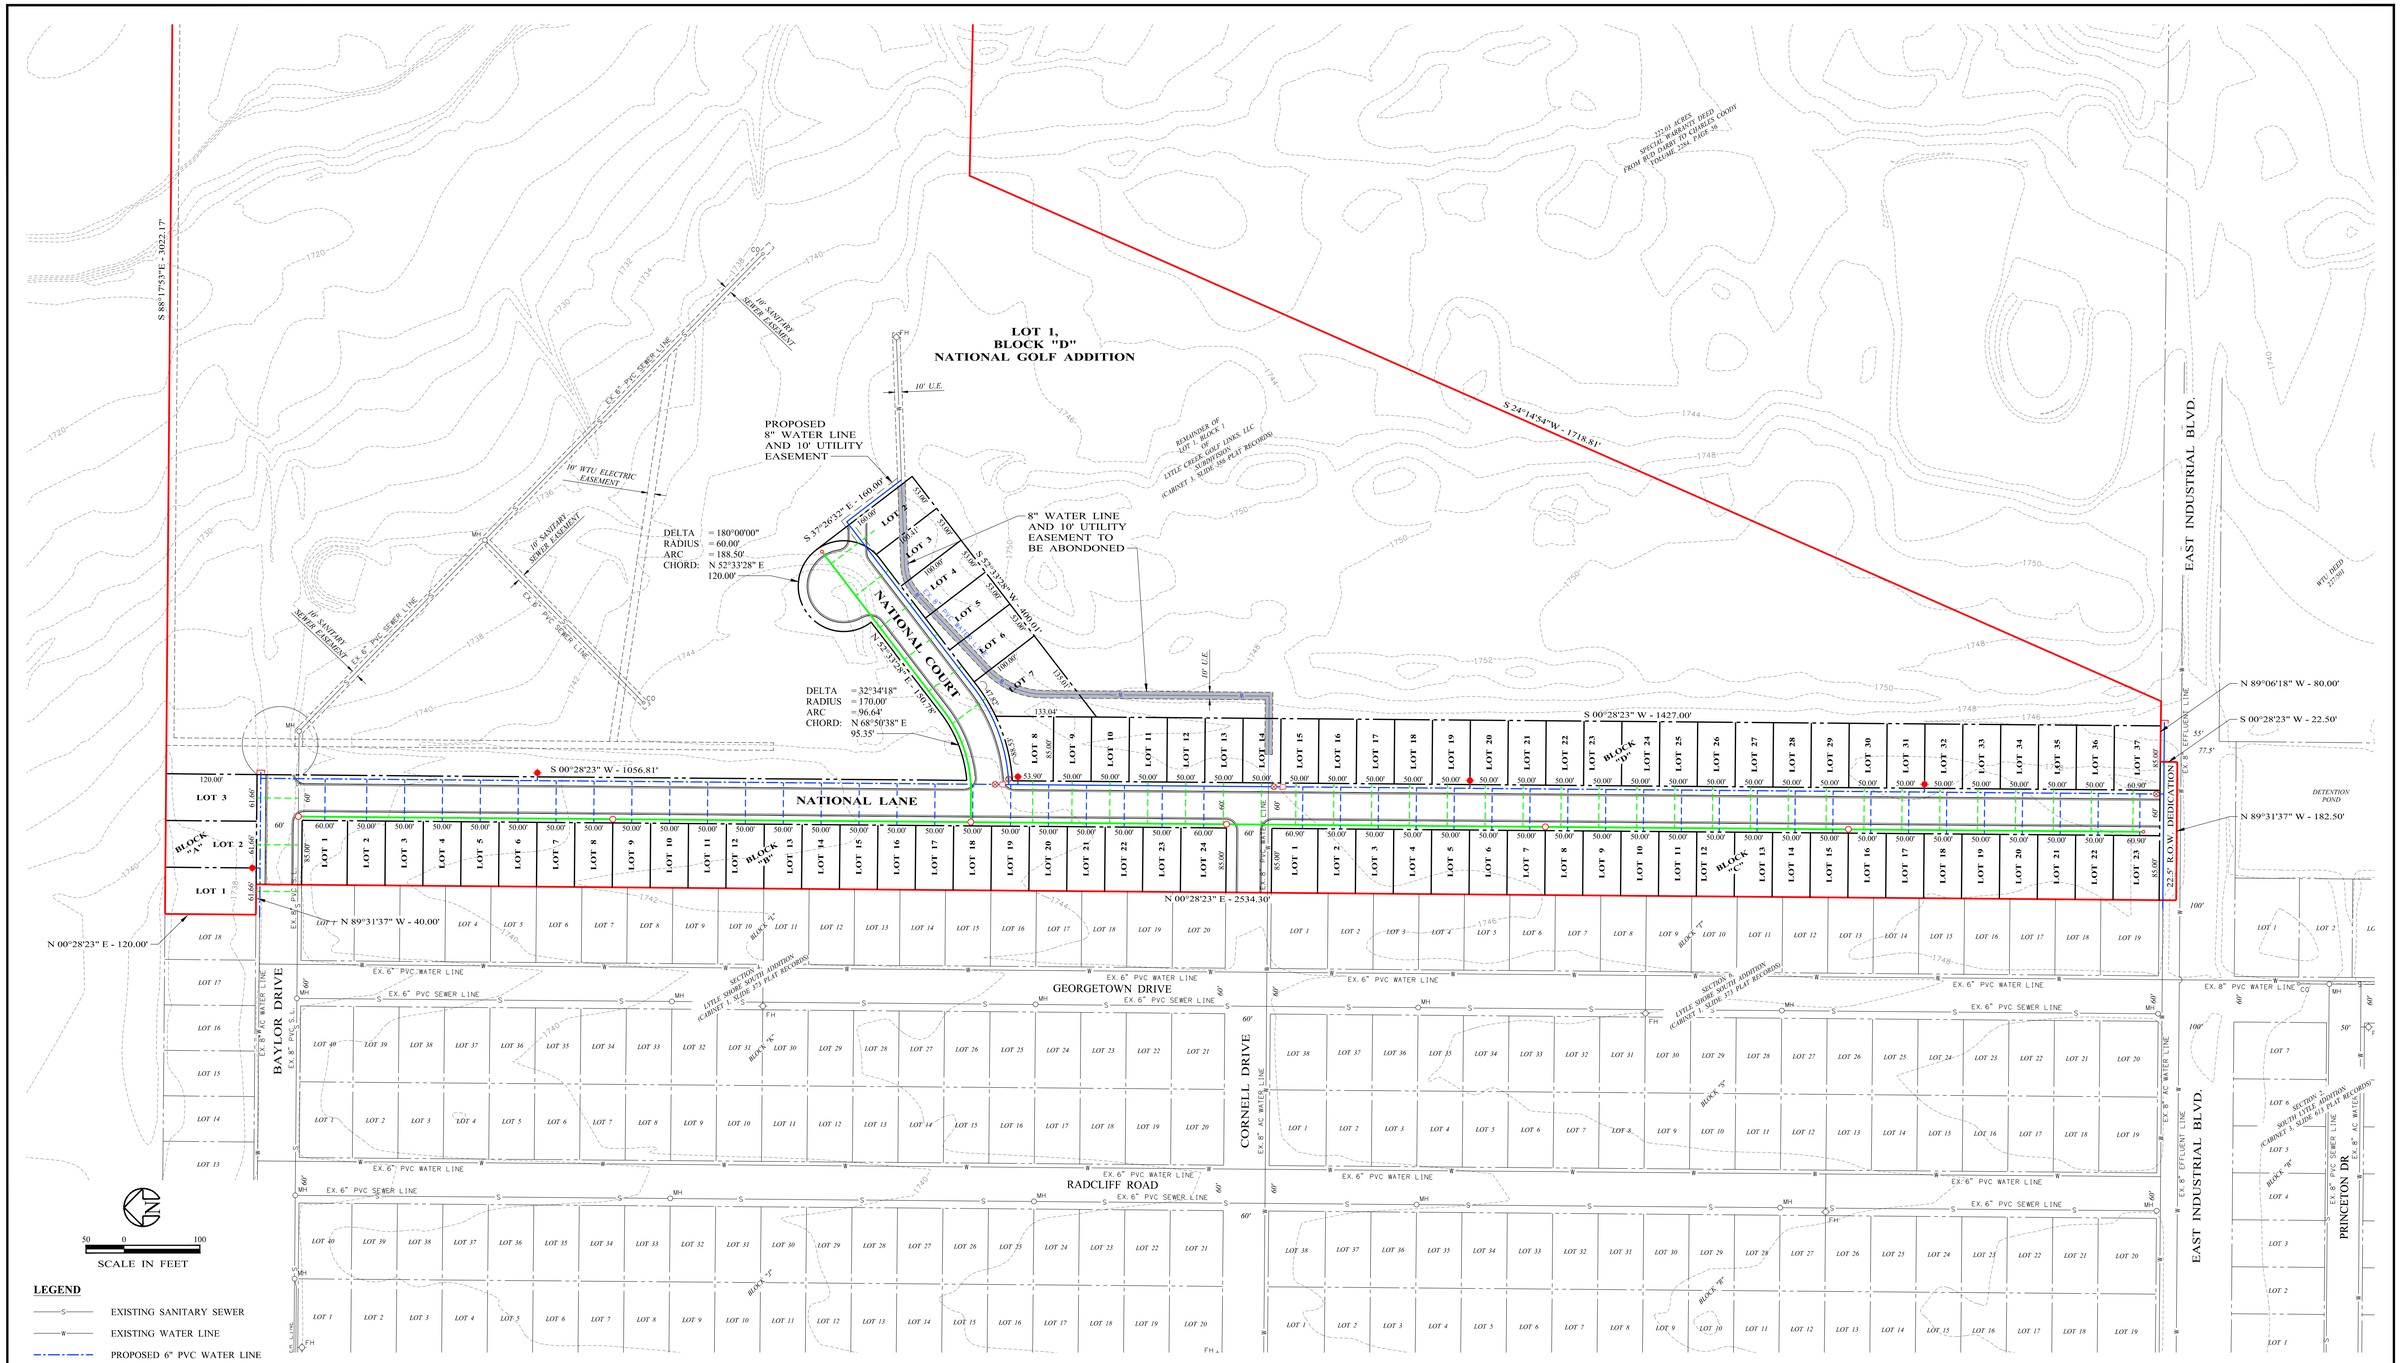

LEGEND

- EXISTING SANITARY SEWER
- EXISTING WATER LINE
- PROPOSED 6" PVC WATER LINE
- PROPOSED 8" PVC WATER LINE
- PROPOSED 6" PVC SEWER LINE,
- PROPOSED 1" POLYETHYLENE WATER SERVICE
- PROPOSED 4" PVC SEWER SERVICE
- PROPOSED FIRE HYDRANT
- PROPOSED GATE VALVE
- PROPOSED MANHOLE
- PROPOSED CLEANOUT

SHEET 2 OF 2

17-6741
10/27/2017

ENPROTEC/HIBBS & TODD, INC.
ENVIRONMENTAL AND CIVIL ENGINEERING
402 Cedar Street
Abilene, Texas 79601
325-698-5560
PE Firm Registration No. 1151
PG Firm Registration No. 50103
RPLS Firm Registration Nos. 10011900 & 10007300

PRELIMINARY PLAT FOR NATIONAL GOLF ADDITION ABILENE, TAYLOR COUNTY, TEXAS